



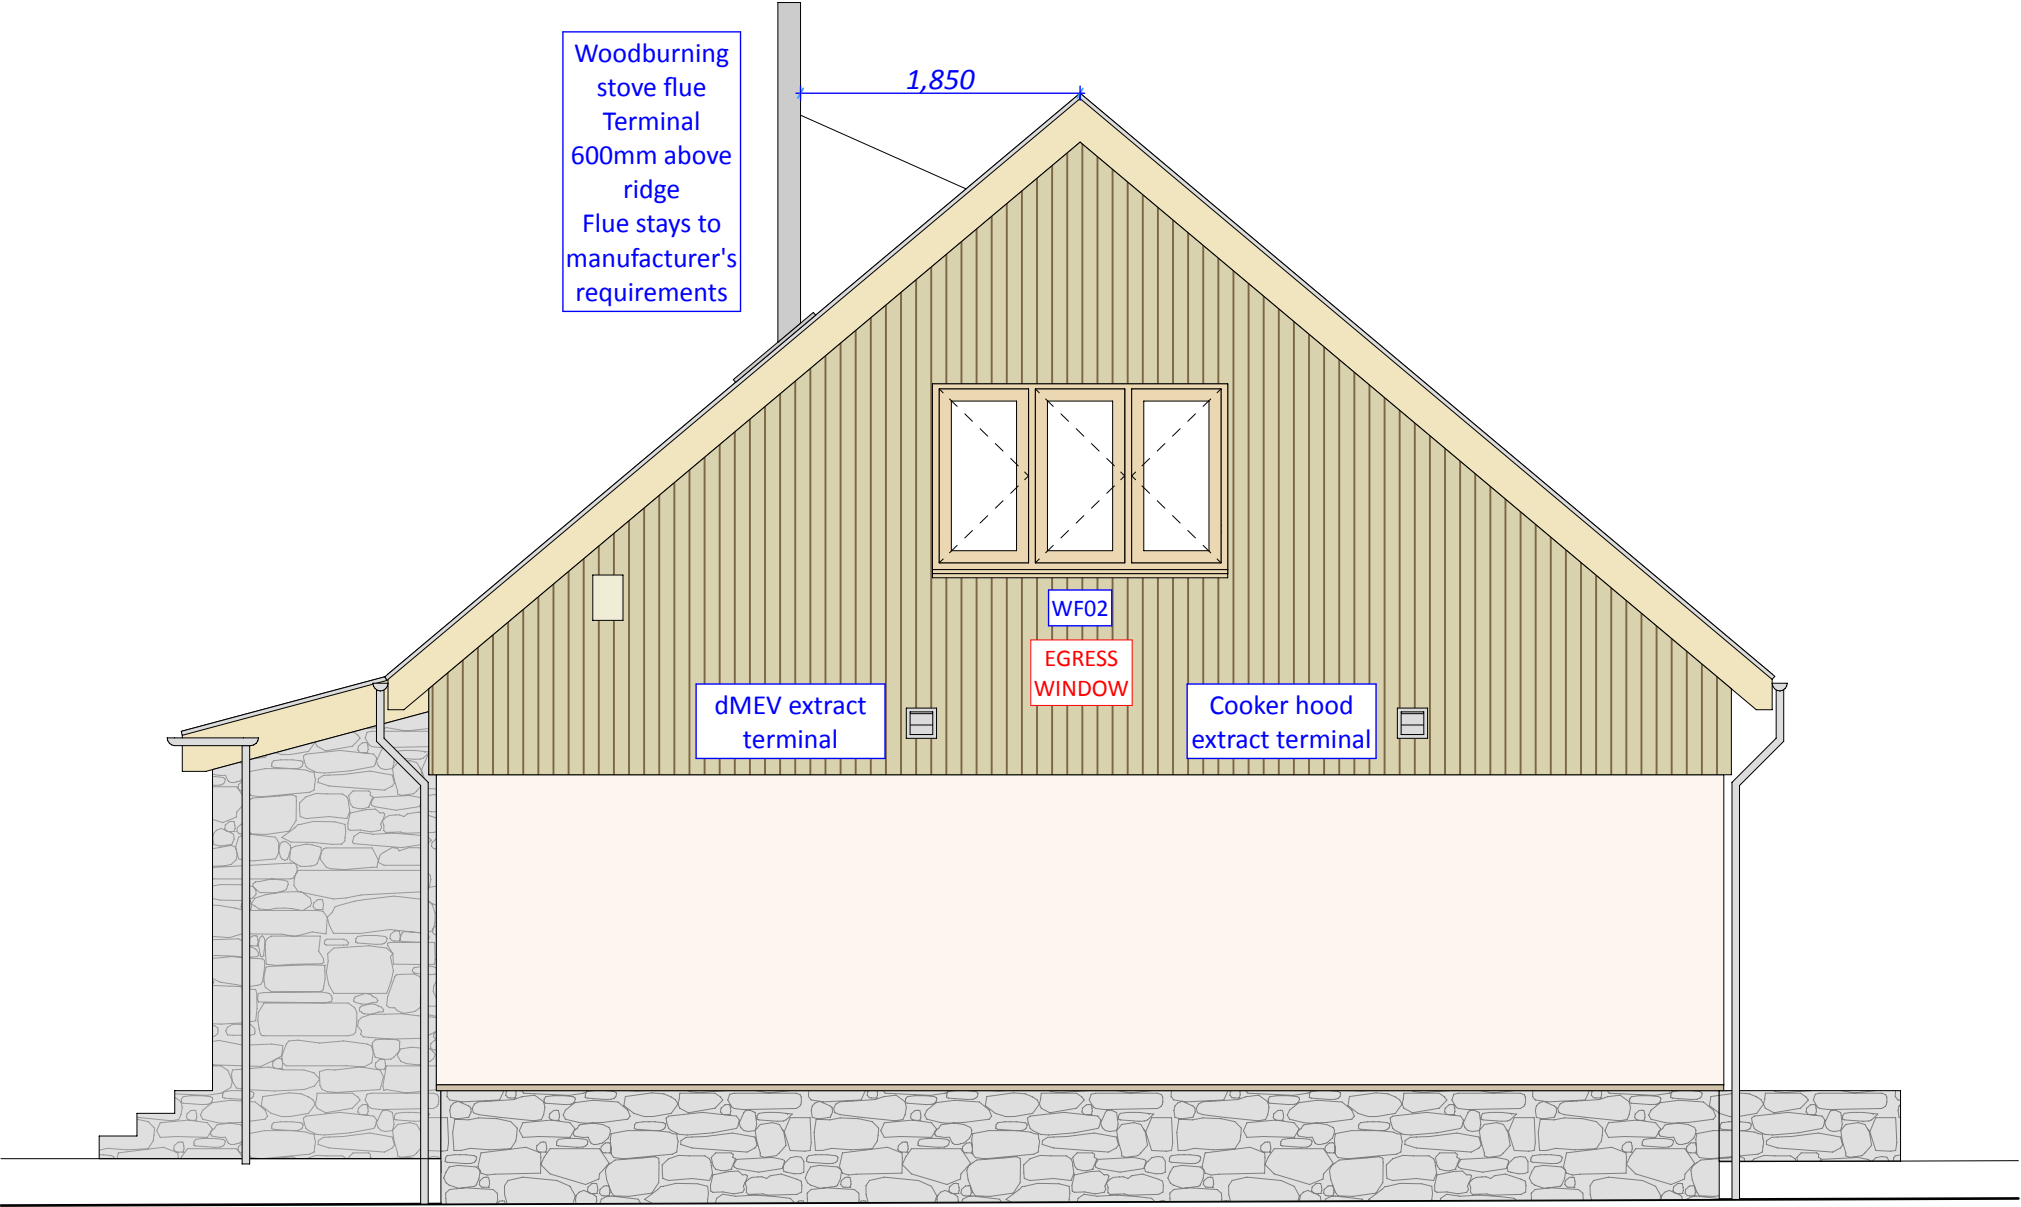

To be read in conjunction with structural drawings from Grossart Associates

All measurements to be checked on site

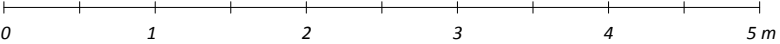

|   |   |                                                                                          |                                 |                                       |                                      |                      |                         |                       |                         |     |          |     |          |     |      |     |      |
|---|---|------------------------------------------------------------------------------------------|---------------------------------|---------------------------------------|--------------------------------------|----------------------|-------------------------|-----------------------|-------------------------|-----|----------|-----|----------|-----|------|-----|------|
| <div><div><div>WA</div><div>wellspring<br/>architecture</div><div>naturally healthy design</div></div><div>29 Furlong Close, Buckfast, Buckfastleigh, TQ11 0ER</div></div> | This drawing is the property of <b>Wellspring Architecture Ltd.</b> Copyright is reserved by <b>Wellspring Architecture Ltd</b> and the drawing is issued on condition that it is not copied either wholly or in part without the consent in writing of <b>Wellspring Architecture Ltd.</b> | Client<br><b>Graham Walker</b><br>Tigh an Uillt<br>Inverae Farm Road, Minard<br>PA32 8YF | Project<br><b>Tigh an Uillt</b> | Layout Title<br><b>East Elevation</b> | Drawing Number<br><b>23001-4-203</b> | Revision<br><b>F</b> | Scale@A3<br><b>1:50</b> | Drawn by<br><b>MB</b> | Date<br><b>04/09/24</b> | Rev | Date     | Rev | Date     | Rev | Date | Rev | Date |
|   |   |                                                                                          |                                 |                                       |                                      |                      |                         |                       |                         | A   | 07/10/24 | F   | 22/05/25 |     |      |     |      |
|   |   |                                                                                          |                                 |                                       |                                      |                      |                         |                       |                         | B   | 10/02/25 |     |          |     |      |     |      |
|   |   |                                                                                          |                                 |                                       |                                      |                      |                         |                       |                         | C   | 14/02/25 |     |          |     |      |     |      |
|   |   |                                                                                          |                                 |                                       |                                      |                      |                         |                       |                         | D   | 25/02/25 |     |          |     |      |     |      |
|   |   |                                                                                          |                                 |                                       |                                      |                      |                         |                       |                         | E   | 26/02/25 |     |          |     |      |     |      |