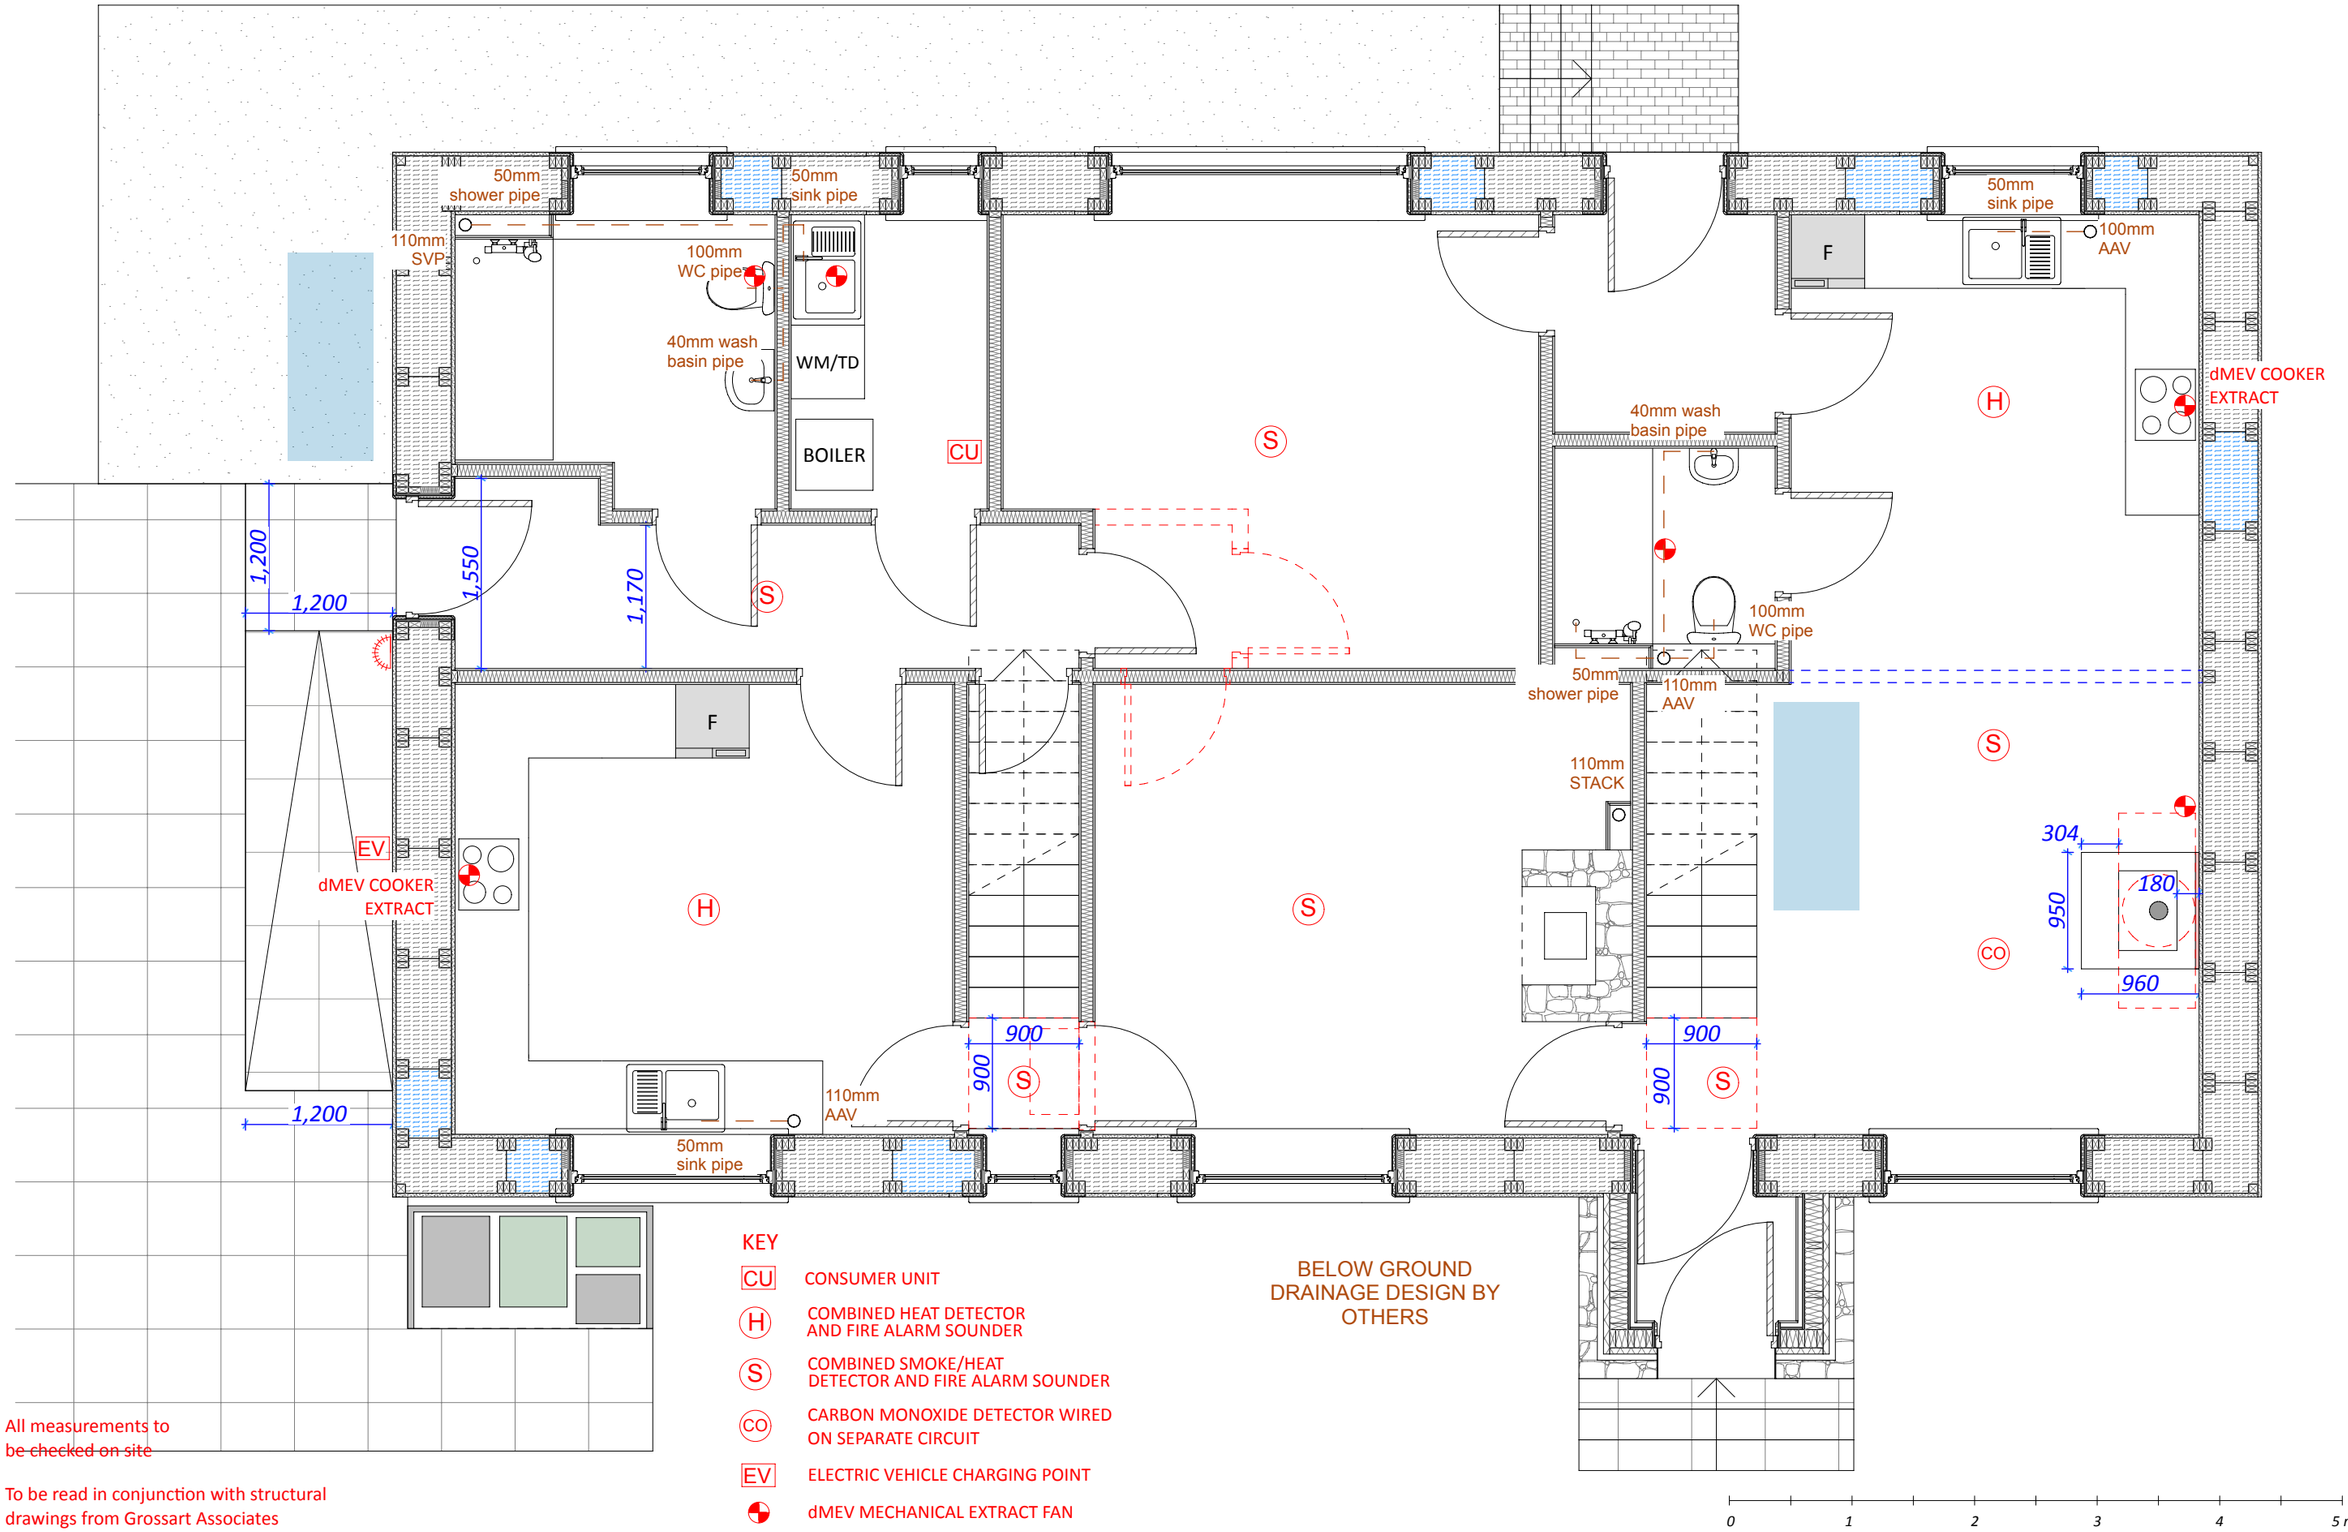


KEY

CU	CONSUMER UNIT
H	COMBINED HEAT DETECTOR AND FIRE ALARM SOUNDER
S	COMBINED SMOKE/HEAT DETECTOR AND FIRE ALARM SOUNDER
CO	CARBON MONOXIDE DETECTOR WIRED ON SEPARATE CIRCUIT
EV	ELECTRIC VEHICLE CHARGING POINT
	dMEV MECHANICAL EXTRACT FAN

BELOW GROUND DRAINAGE DESIGN BY OTHERS

All measurements to be checked on site

To be read in conjunction with structural drawings from Grossart Associates

wellspring architecture
naturally healthy design
29 Furlong Close, Buckfast, Buckfastleigh, TQ11 0ER

This drawing is the property of **Wellspring Architecture Ltd**. Copyright is reserved by **Wellspring Architecture Ltd** and the drawing is issued on condition that it is not copied either wholly or in part without the consent in writing of **Wellspring Architecture Ltd**.

Client
Graham Walker
Tigh an Uillt
Inverae Farm Road, Minard
PA32 8YF

Project
Tigh an Uillt

Layout Title
Ground Floor Drainage and Electrical Plan

Drawing Number
23001-4-111

Revision
F

Scale@A3
1:50

Drawn by
MB

Date
04/09/24

Rev	Date	Rev	Date	Rev	Date	Rev	Date
A	10/02/25	F	22/07/25				
B	14/02/25						
C	25/02/25						
D	26/02/25						
E	22/05/25						