



WINDOW PLAN DETAIL

GF WINDOWS

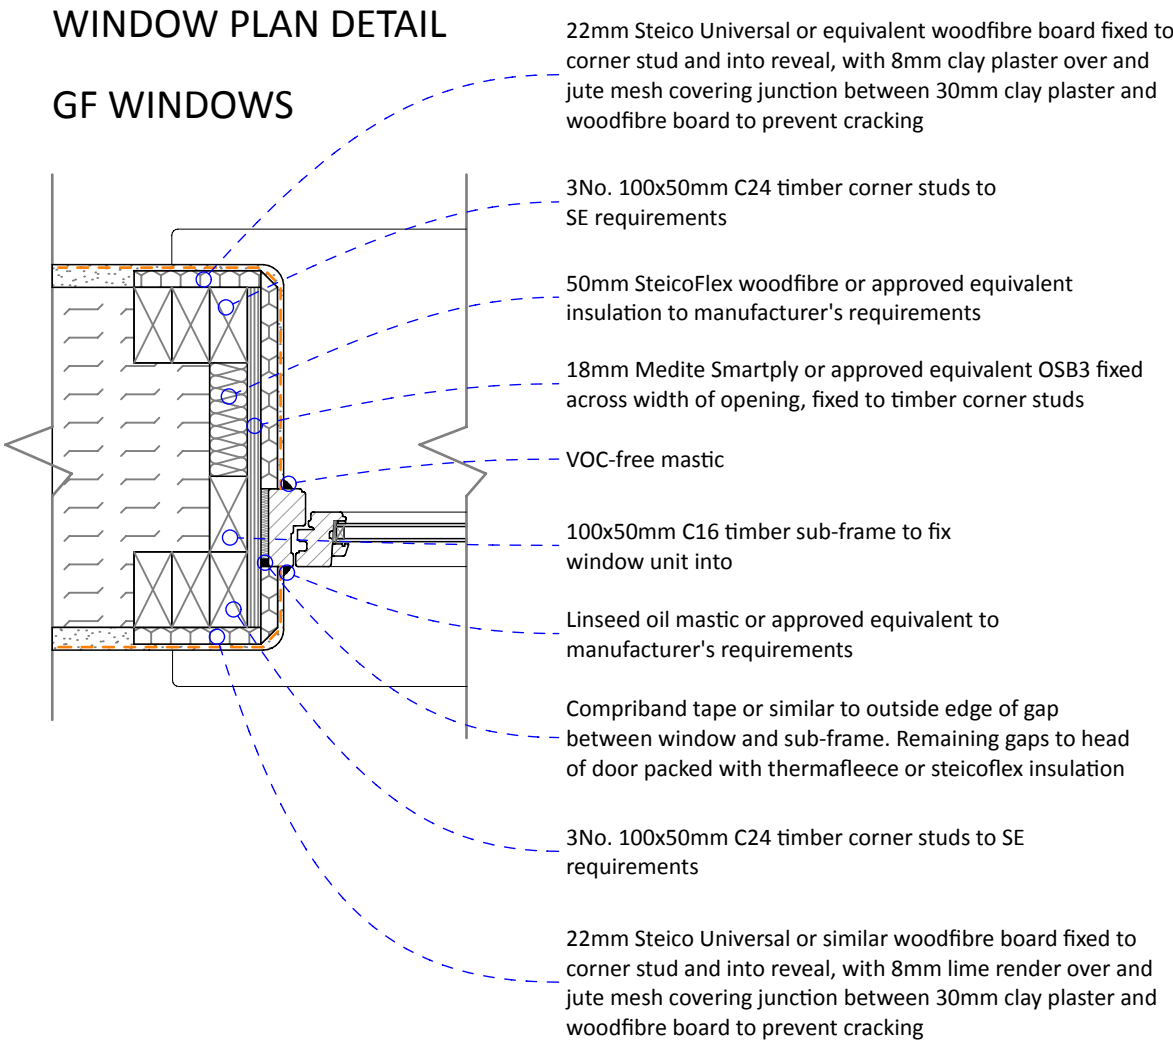


DOOR SECTION DETAIL WITH
DECKING AND LEVEL THRESHOLD

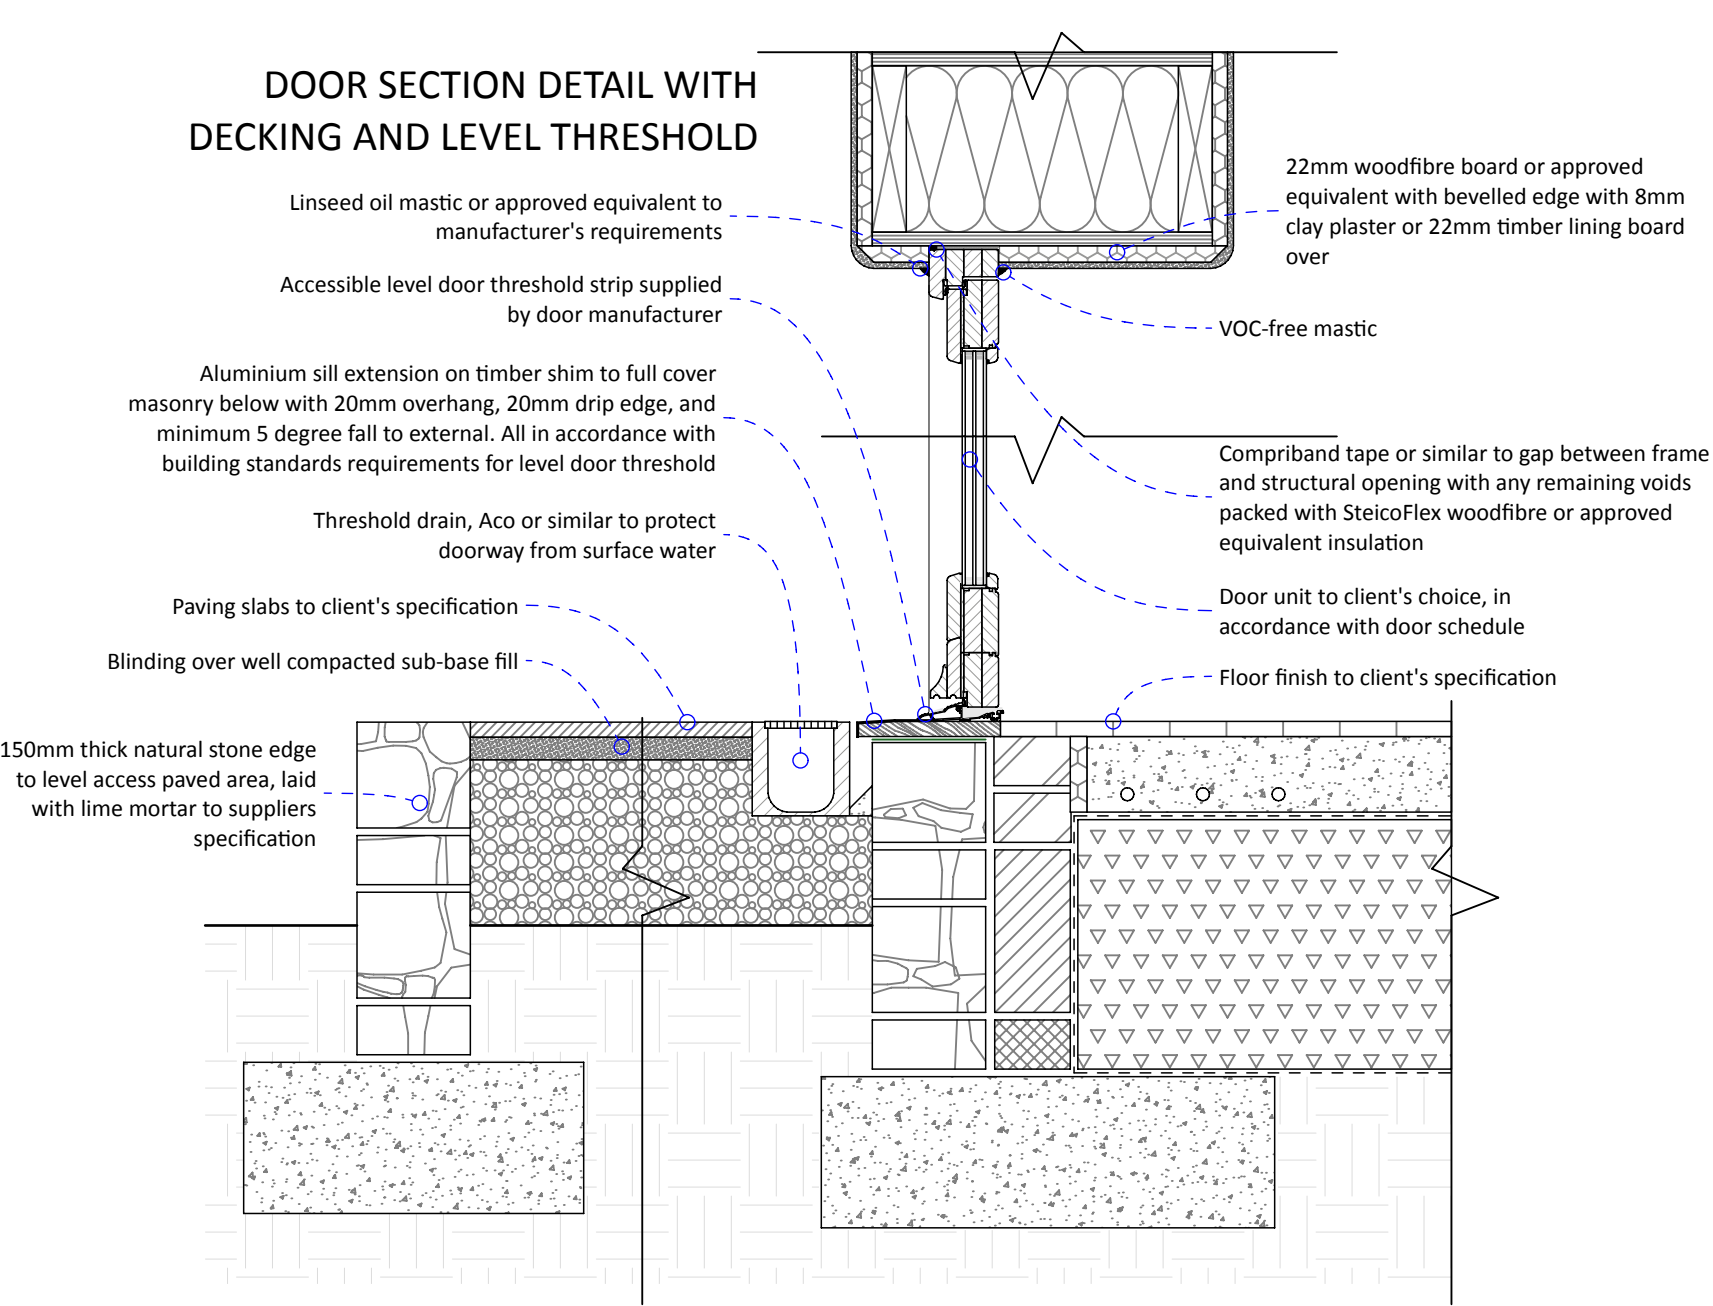

To be read in conjunction with structural drawings from Grossart Associates

All measurements to be checked on site

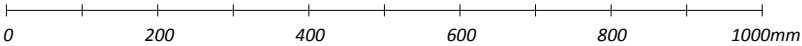

 29 Furlong Close, Buckfast, Buckfastleigh, TQ11 0ER	This drawing is the property of Wellspring Architecture Ltd. Copyright is reserved by Wellspring Architecture Ltd and the drawing is issued on condition that it is not copied either wholly or in part without the consent in writing of Wellspring Architecture Ltd.	Client Graham Walker Tigh an Uillt Inverae Farm Road, Minard PA32 8YF	Project Tigh an Uillt	Layout Title D02 Door Detail	Drawing Number 23001-4-402	Revision B	Scale@A3 1:10	Drawn by MB	Date 04/06/24	Rev	Date	Rev	Date	Rev	Date	Rev	Date
										A	10/02/25						
										B	14/02/25						