



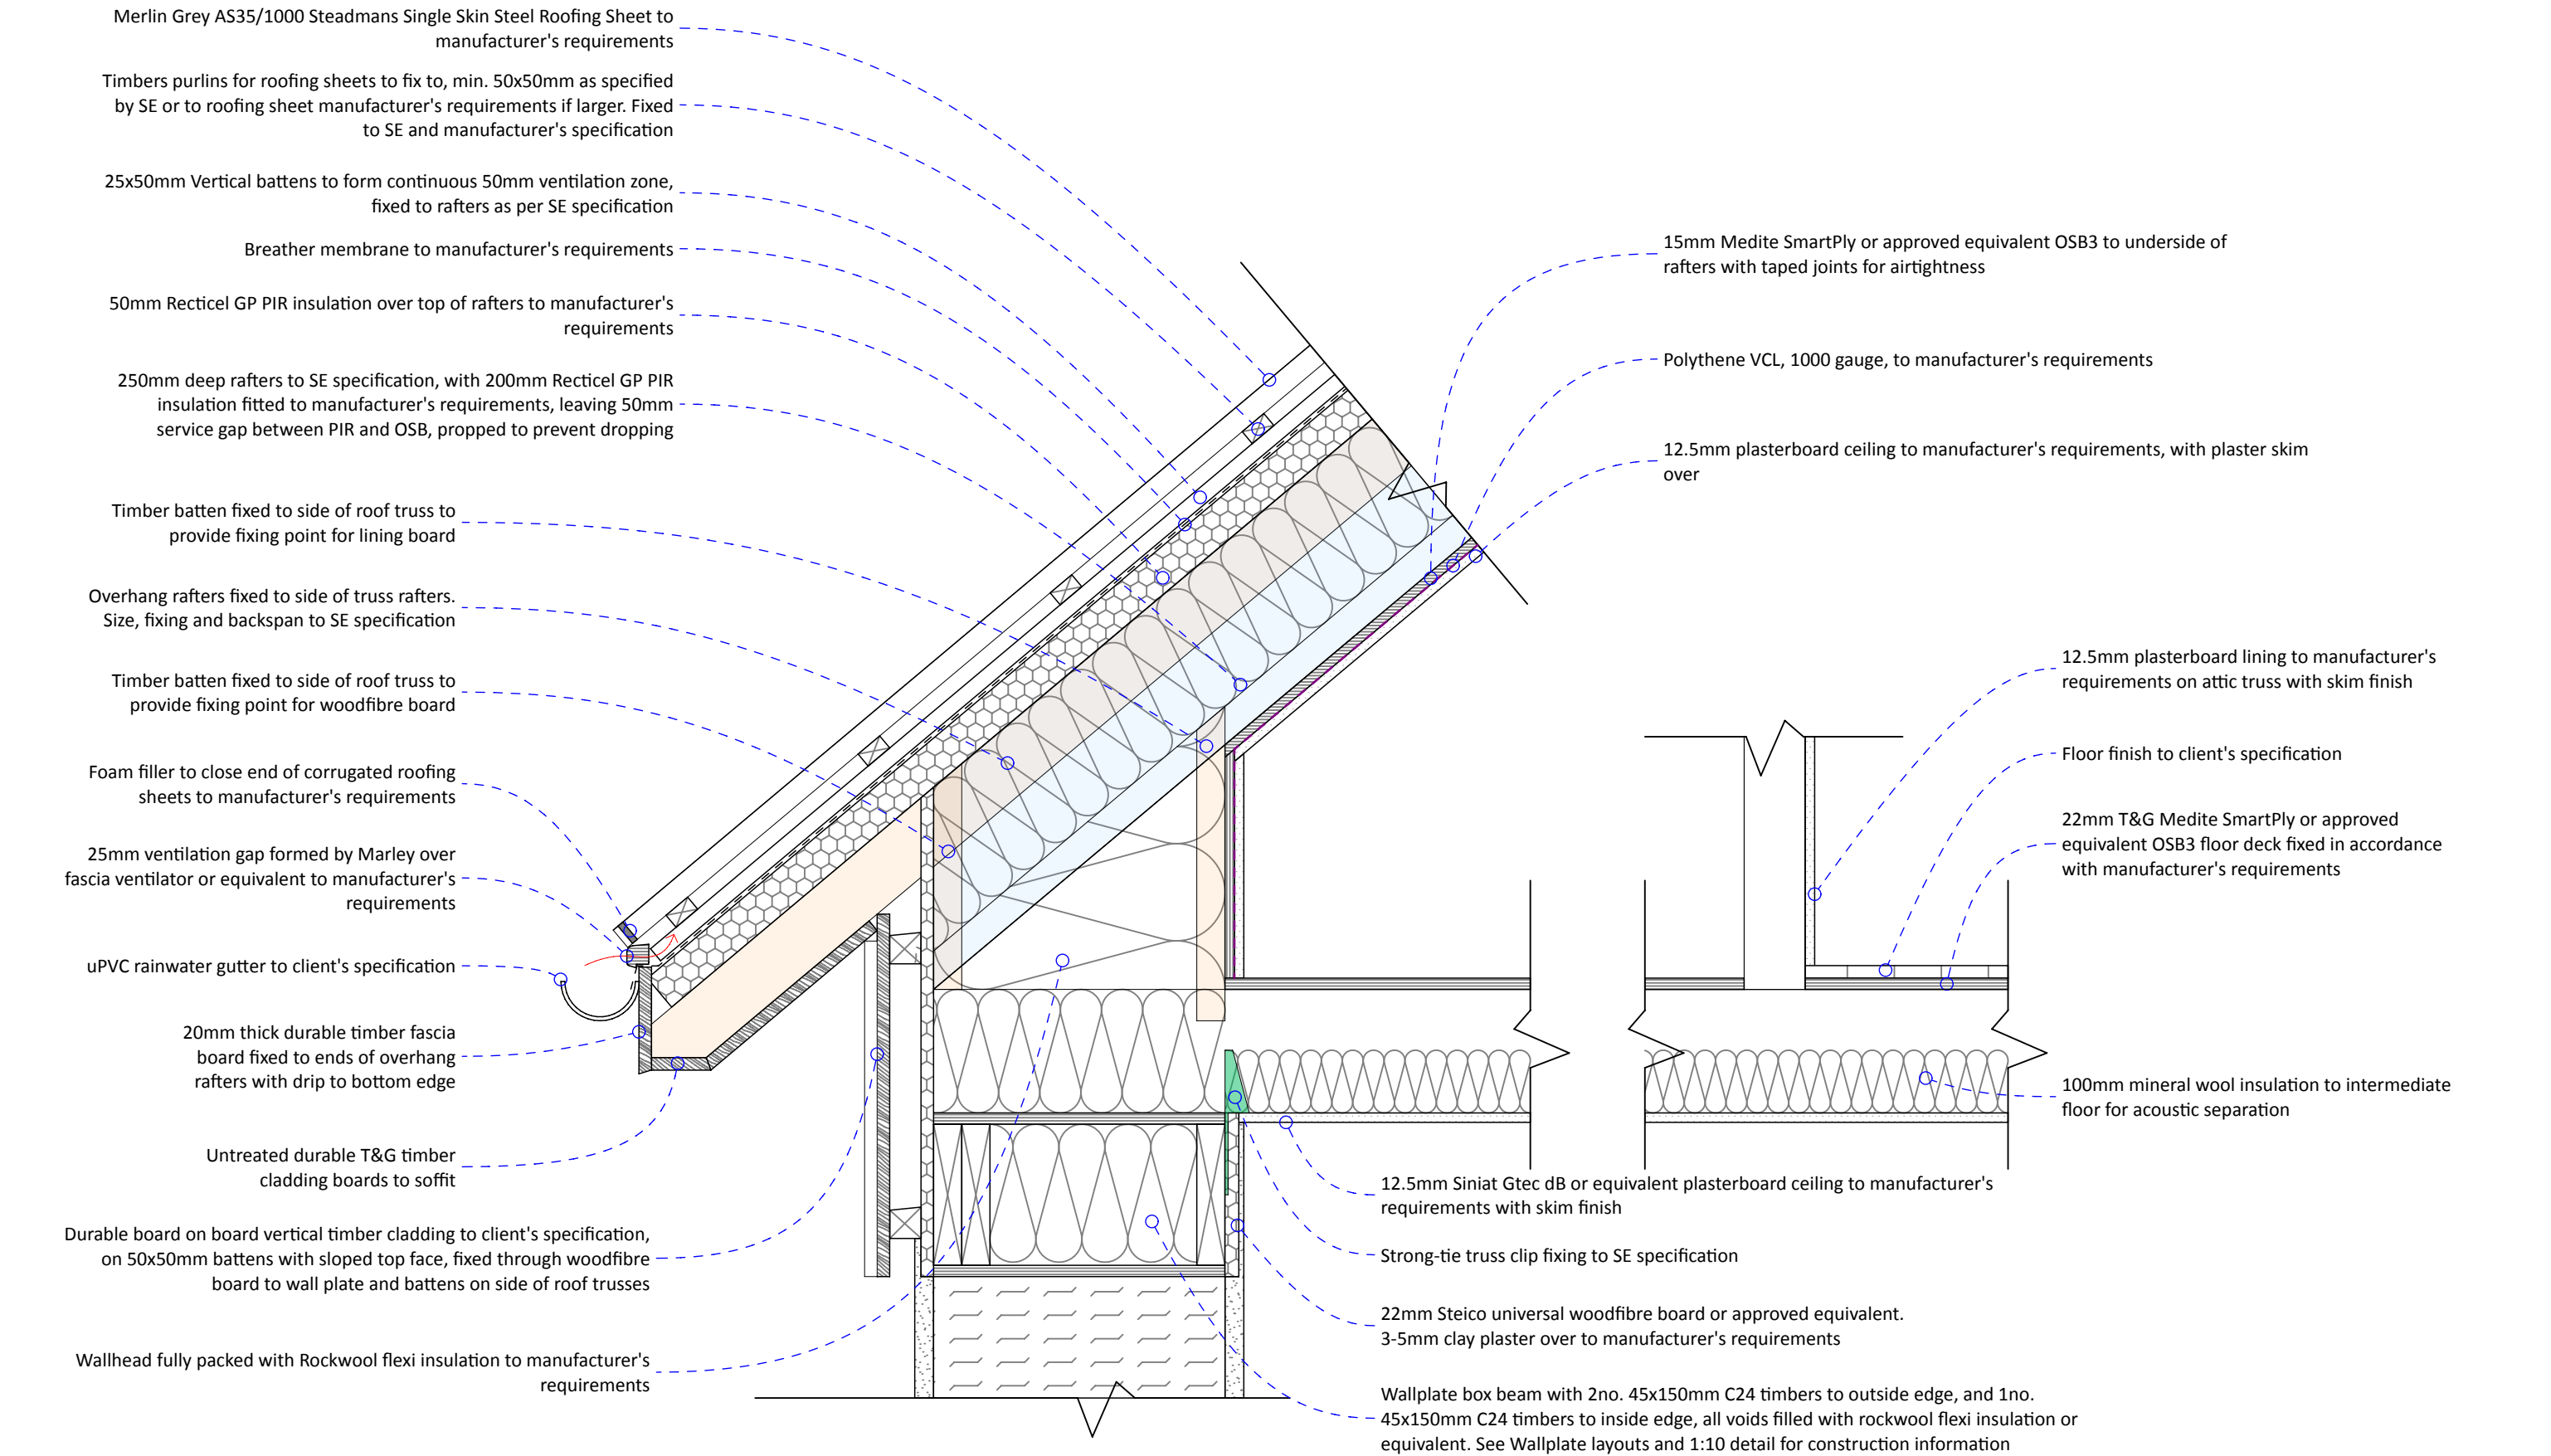

To be read in conjunction with structural drawings from Grossart Associates

All measurements to be checked on site

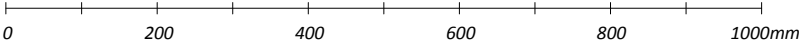

 29 Furlong Close, Buckfast, Buckfastleigh, TQ11 0ER	This drawing is the property of Wellspring Architecture Ltd. Copyright is reserved by Wellspring Architecture Ltd and the drawing is issued on condition that it is not copied either wholly or in part without the consent in writing of Wellspring Architecture Ltd.	Client Graham Walker Tigh an Uillt Inverae Farm Road, Minard PA32 8YF	Project Tigh an Uillt	Layout Title D04 Eaves Detail	Drawing Number 23001-4-404	Revision F	Scale@A3 1:10	Drawn by MB	Date 18/06/24	Rev	Date	Rev	Date	Rev	Date	Rev	Date
										A	04/09/24	F	22/07/25				
										B	07/10/24						
										C	29/10/24						
										D	10/02/25						
										E	14/02/25						