



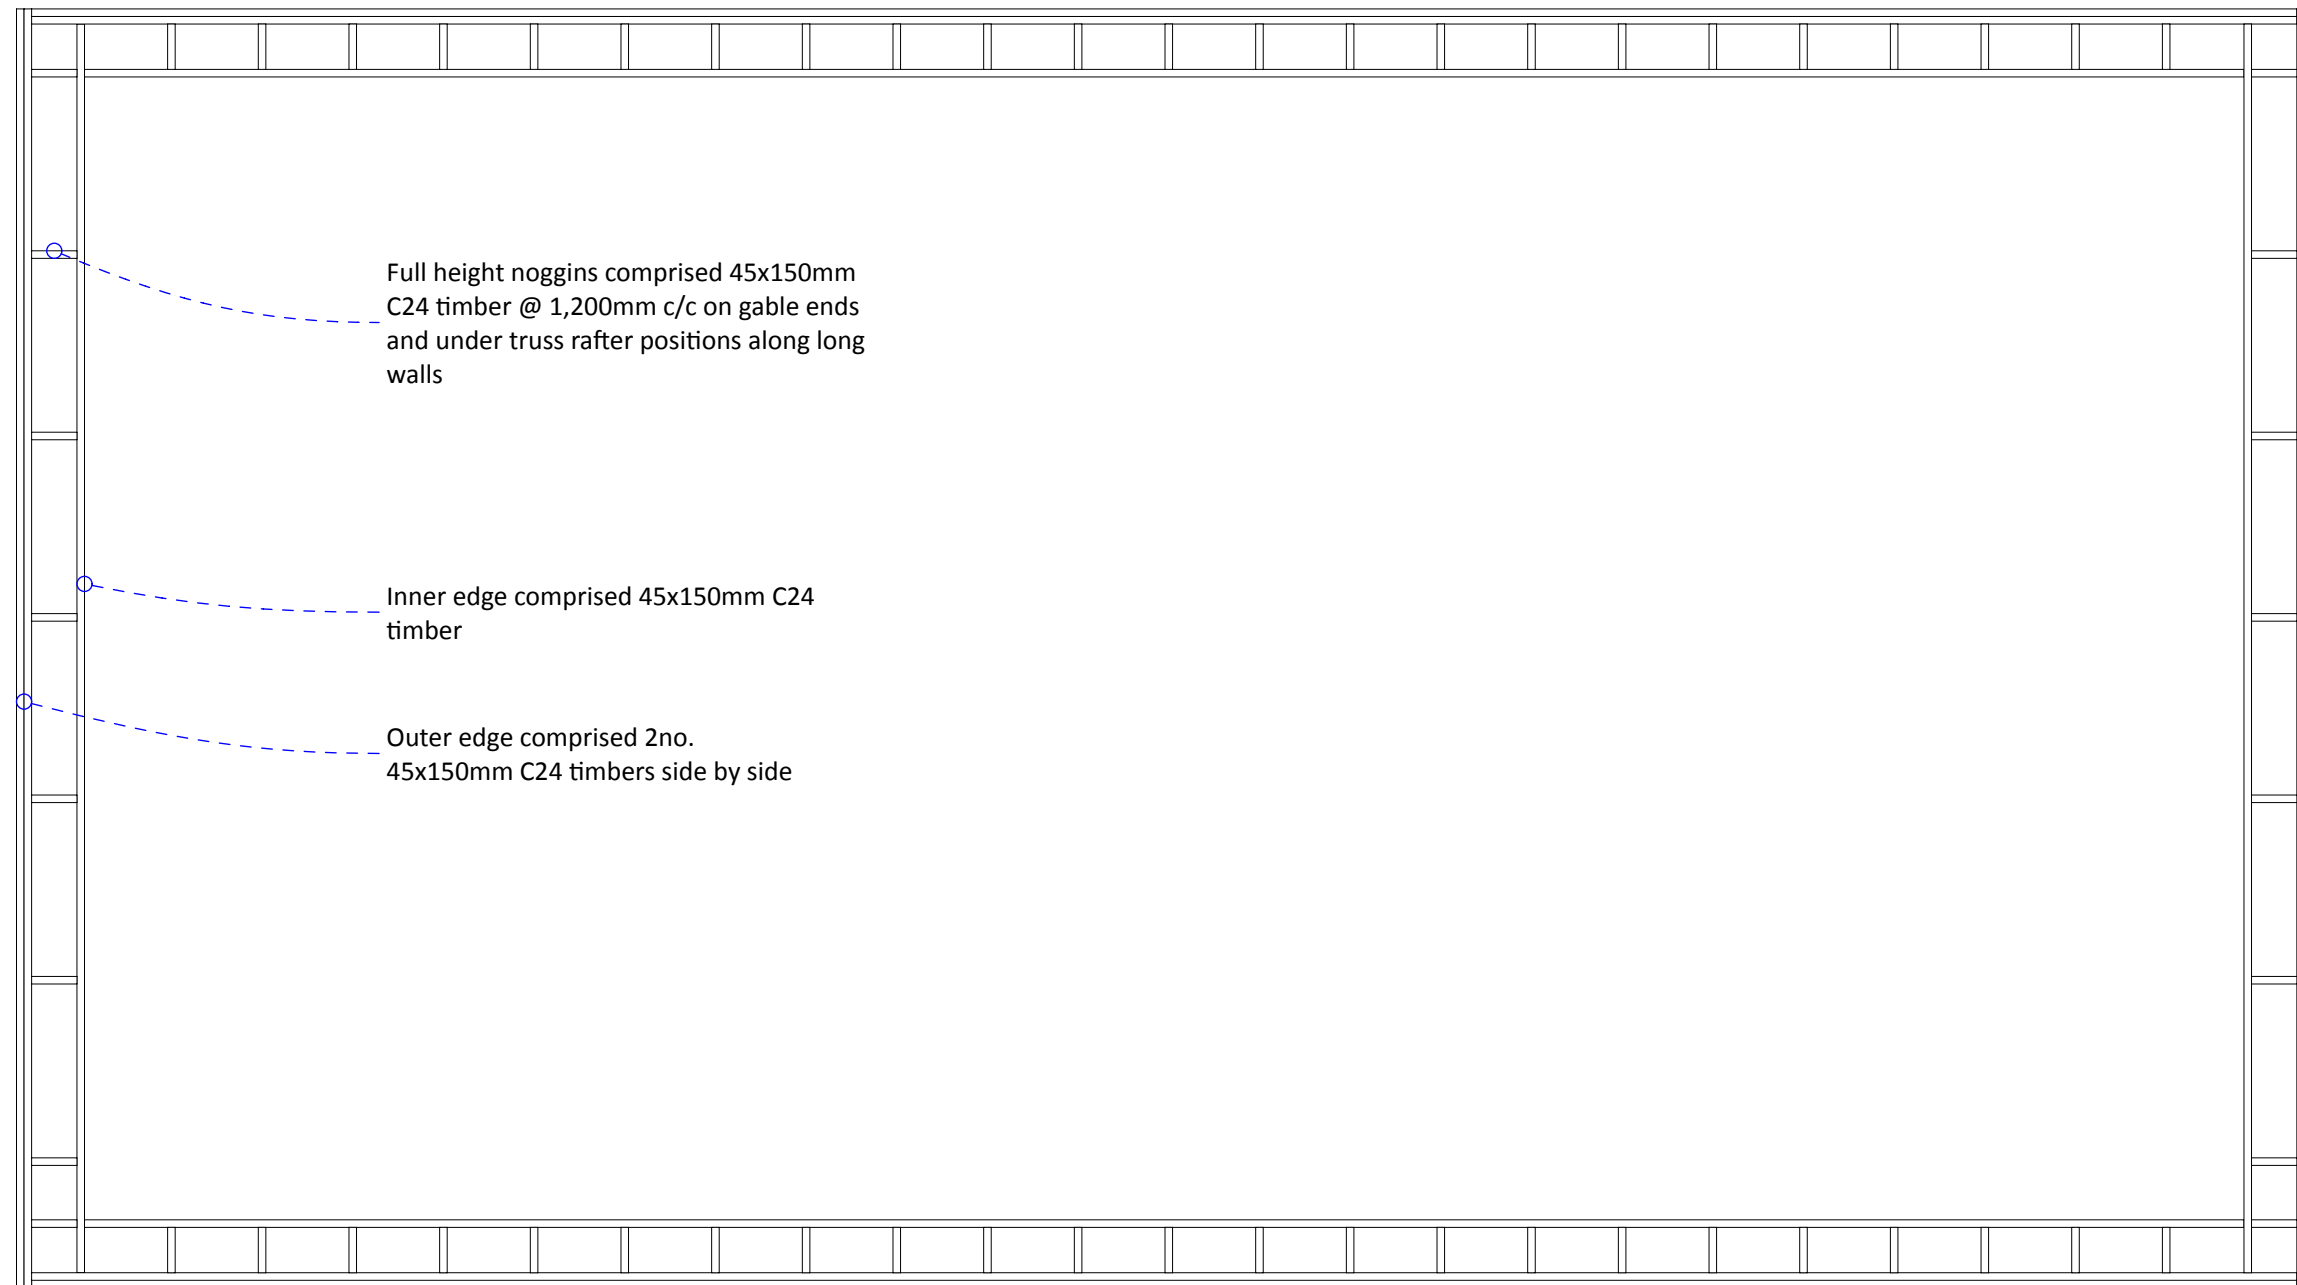

To be read in conjunction with structural drawings from Grossart Associates

All measurements to be checked on site

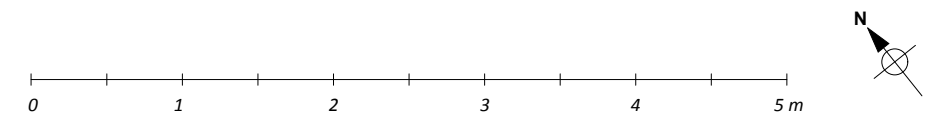

 wellspring architecture naturally healthy design	This drawing is the property of Wellspring Architecture Ltd. Copyright is reserved by Wellspring Architecture Ltd and the drawing is issued on condition that it is not copied either wholly or in part without the consent in writing of Wellspring Architecture Ltd.	Client Graham Walker Tigh an Uillt Inverrae Farm Road, Minard PA32 8YF	Project Tigh an Uillt	Layout Title Wallplate Layout	Drawing Number 23001-4-125	Revision B	Scale@A3 1:50	Drawn by MB	Date 04/09/24	<table><tr><th>Rev</th><th>Date</th><th>Rev</th><th>Date</th><th>Rev</th><th>Date</th><th>Rev</th><th>Date</th></tr><tr><td>A</td><td>10/02/25</td><td></td><td></td><td></td><td></td><td></td><td></td></tr><tr><td>B</td><td>14/02/25</td><td></td><td></td><td></td><td></td><td></td><td></td></tr><tr><td></td><td></td><td></td><td></td><td></td><td></td><td></td><td></td></tr><tr><td></td><td></td><td></td><td></td><td></td><td></td><td></td><td></td></tr><tr><td></td><td></td><td></td><td></td><td></td><td></td><td></td><td></td></tr></table>	Rev	Date	Rev	Date	Rev	Date	Rev	Date	A	10/02/25							B	14/02/25																														
										Rev	Date	Rev	Date	Rev	Date	Rev	Date	
A	10/02/25	
B	14/02/25	
29 Furlong Close, Buckfast, Buckfastleigh, TQ11 0ER	