



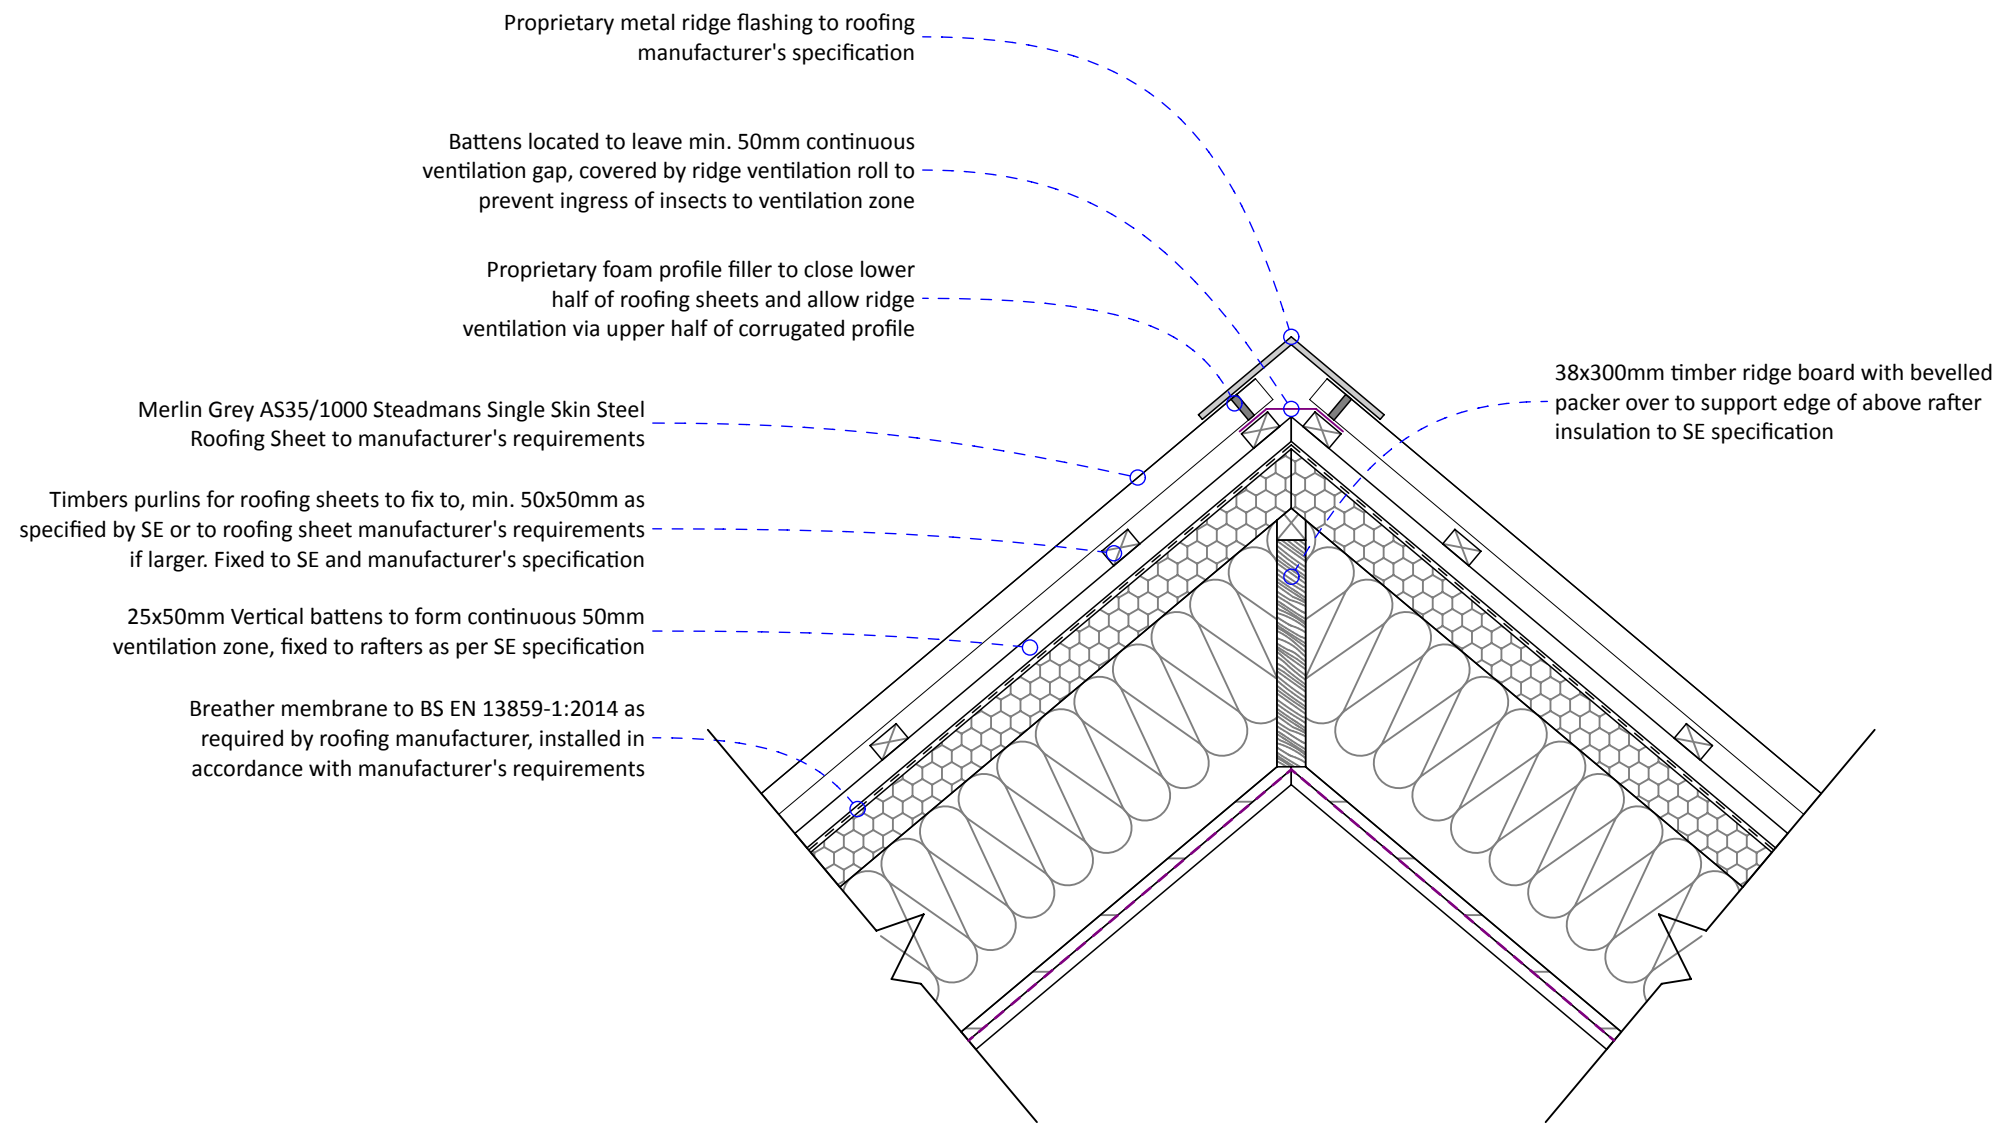

To be read in conjunction with structural drawings from Grossart Associates

All measurements to be checked on site

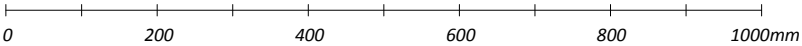

WA wellspring architecture naturally healthy design 29 Furlong Close, Buckfast, Buckfastleigh, TQ11 0ER	This drawing is the property of Wellspring Architecture Ltd. Copyright is reserved by Wellspring Architecture Ltd and the drawing is issued on condition that it is not copied either wholly or in part without the consent in writing of Wellspring Architecture Ltd.	Client Graham Walker Tigh an UilltInverae Farm Road, MinardPA32 8YF	Project Tigh an Uillt	Layout Title D05 Ridge Detail	Drawing Number 23001-4-405	Revision C	Scale@A3 1:10	Drawn by MB	Date 04/09/24	RevDate	RevDate	RevDate	RevDate
										A10/02/25			
										B14/02/25			
										C22/07/25			