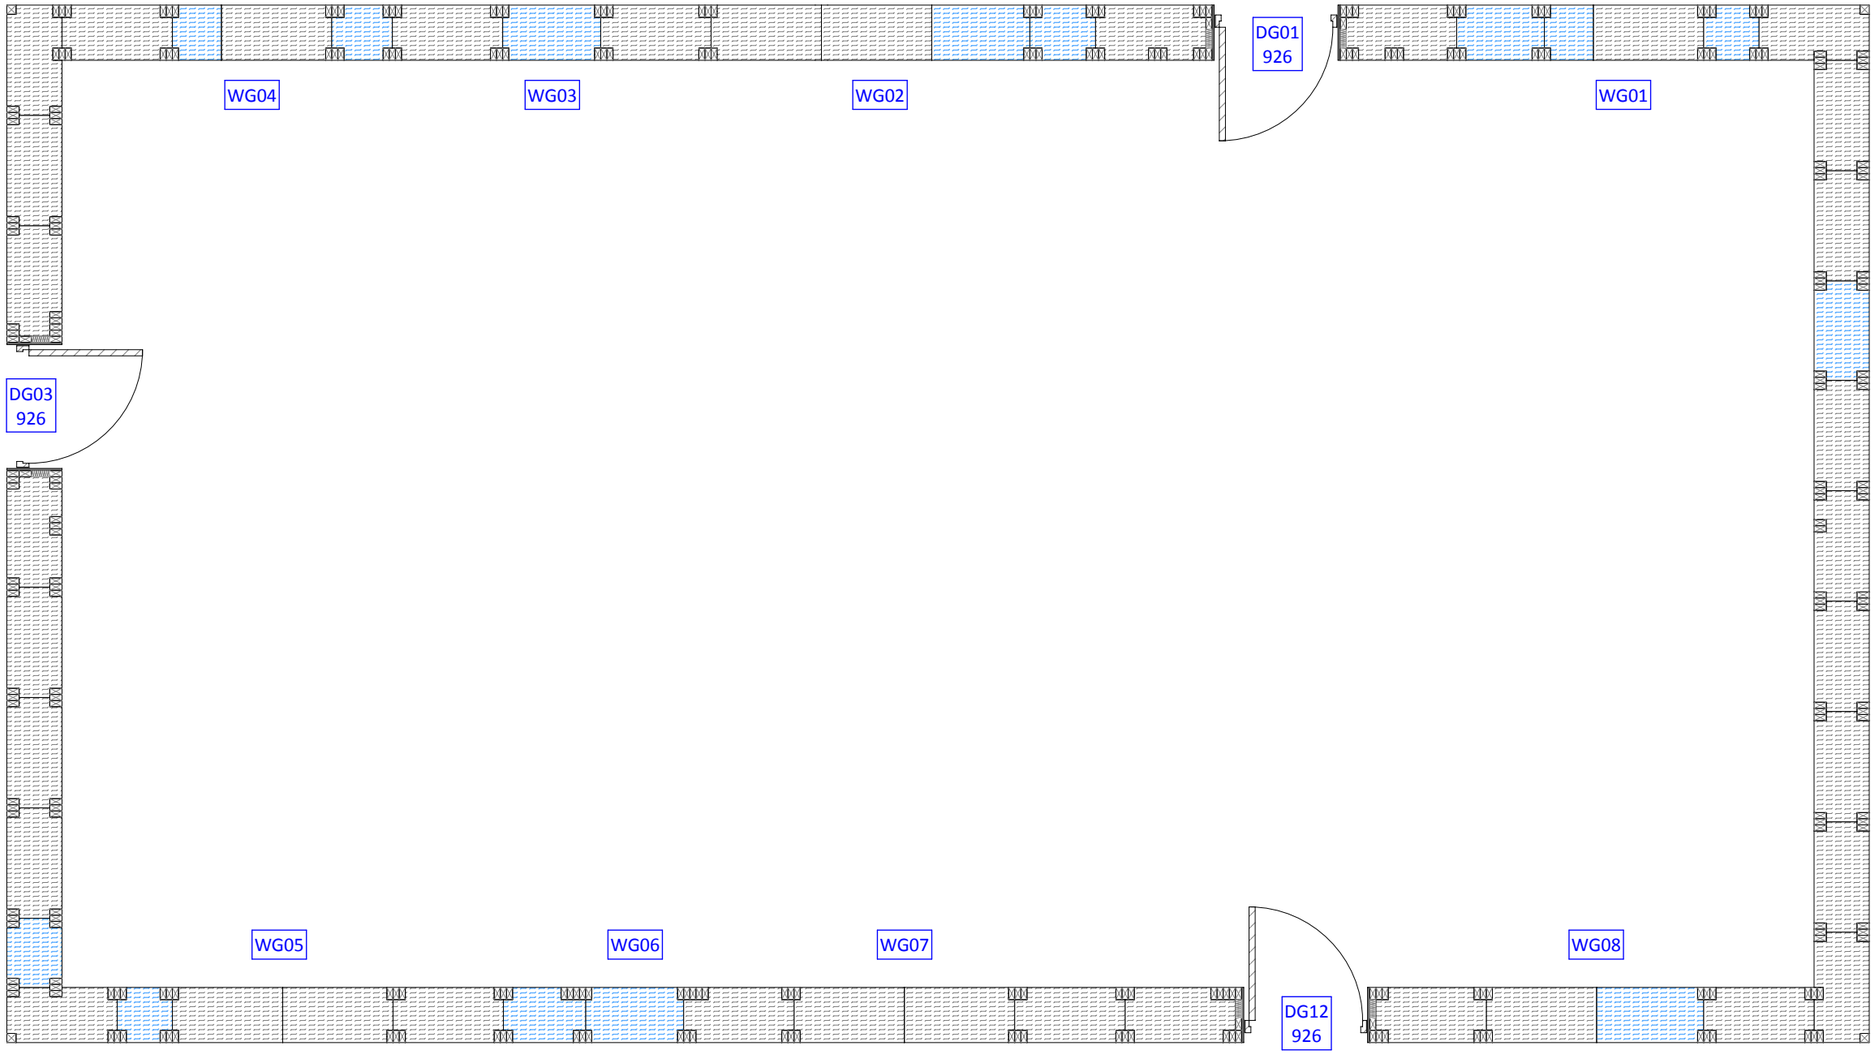


To be read in conjunction with structural drawings from Grossart Associates

All measurements to be checked on site

N

0 1 2 3 4 5 m

wellspring architecture
naturally healthy design
29 Furlong Close, Buckfast, Buckfastleigh, TQ11 0ER

This drawing is the property of **Wellspring Architecture Ltd**. Copyright is reserved by **Wellspring Architecture Ltd** and the drawing is issued on condition that it is not copied either wholly or in part without the consent in writing of **Wellspring Architecture Ltd**.

Client
Graham Walker
Tigh an Uillt
Inverae Farm Road, Minard
PA32 8YF

Project
Tigh an Uillt

Layout Title
Bale Plan

Drawing Number
23001-4-124

Revision
C

Scale@A3
1:50

Drawn by
MB

Date
04/09/24

Rev	Date	Rev	Date	Rev	Date	Rev	Date
A	07/10/24						
B	10/02/25						
C	14/02/25						