



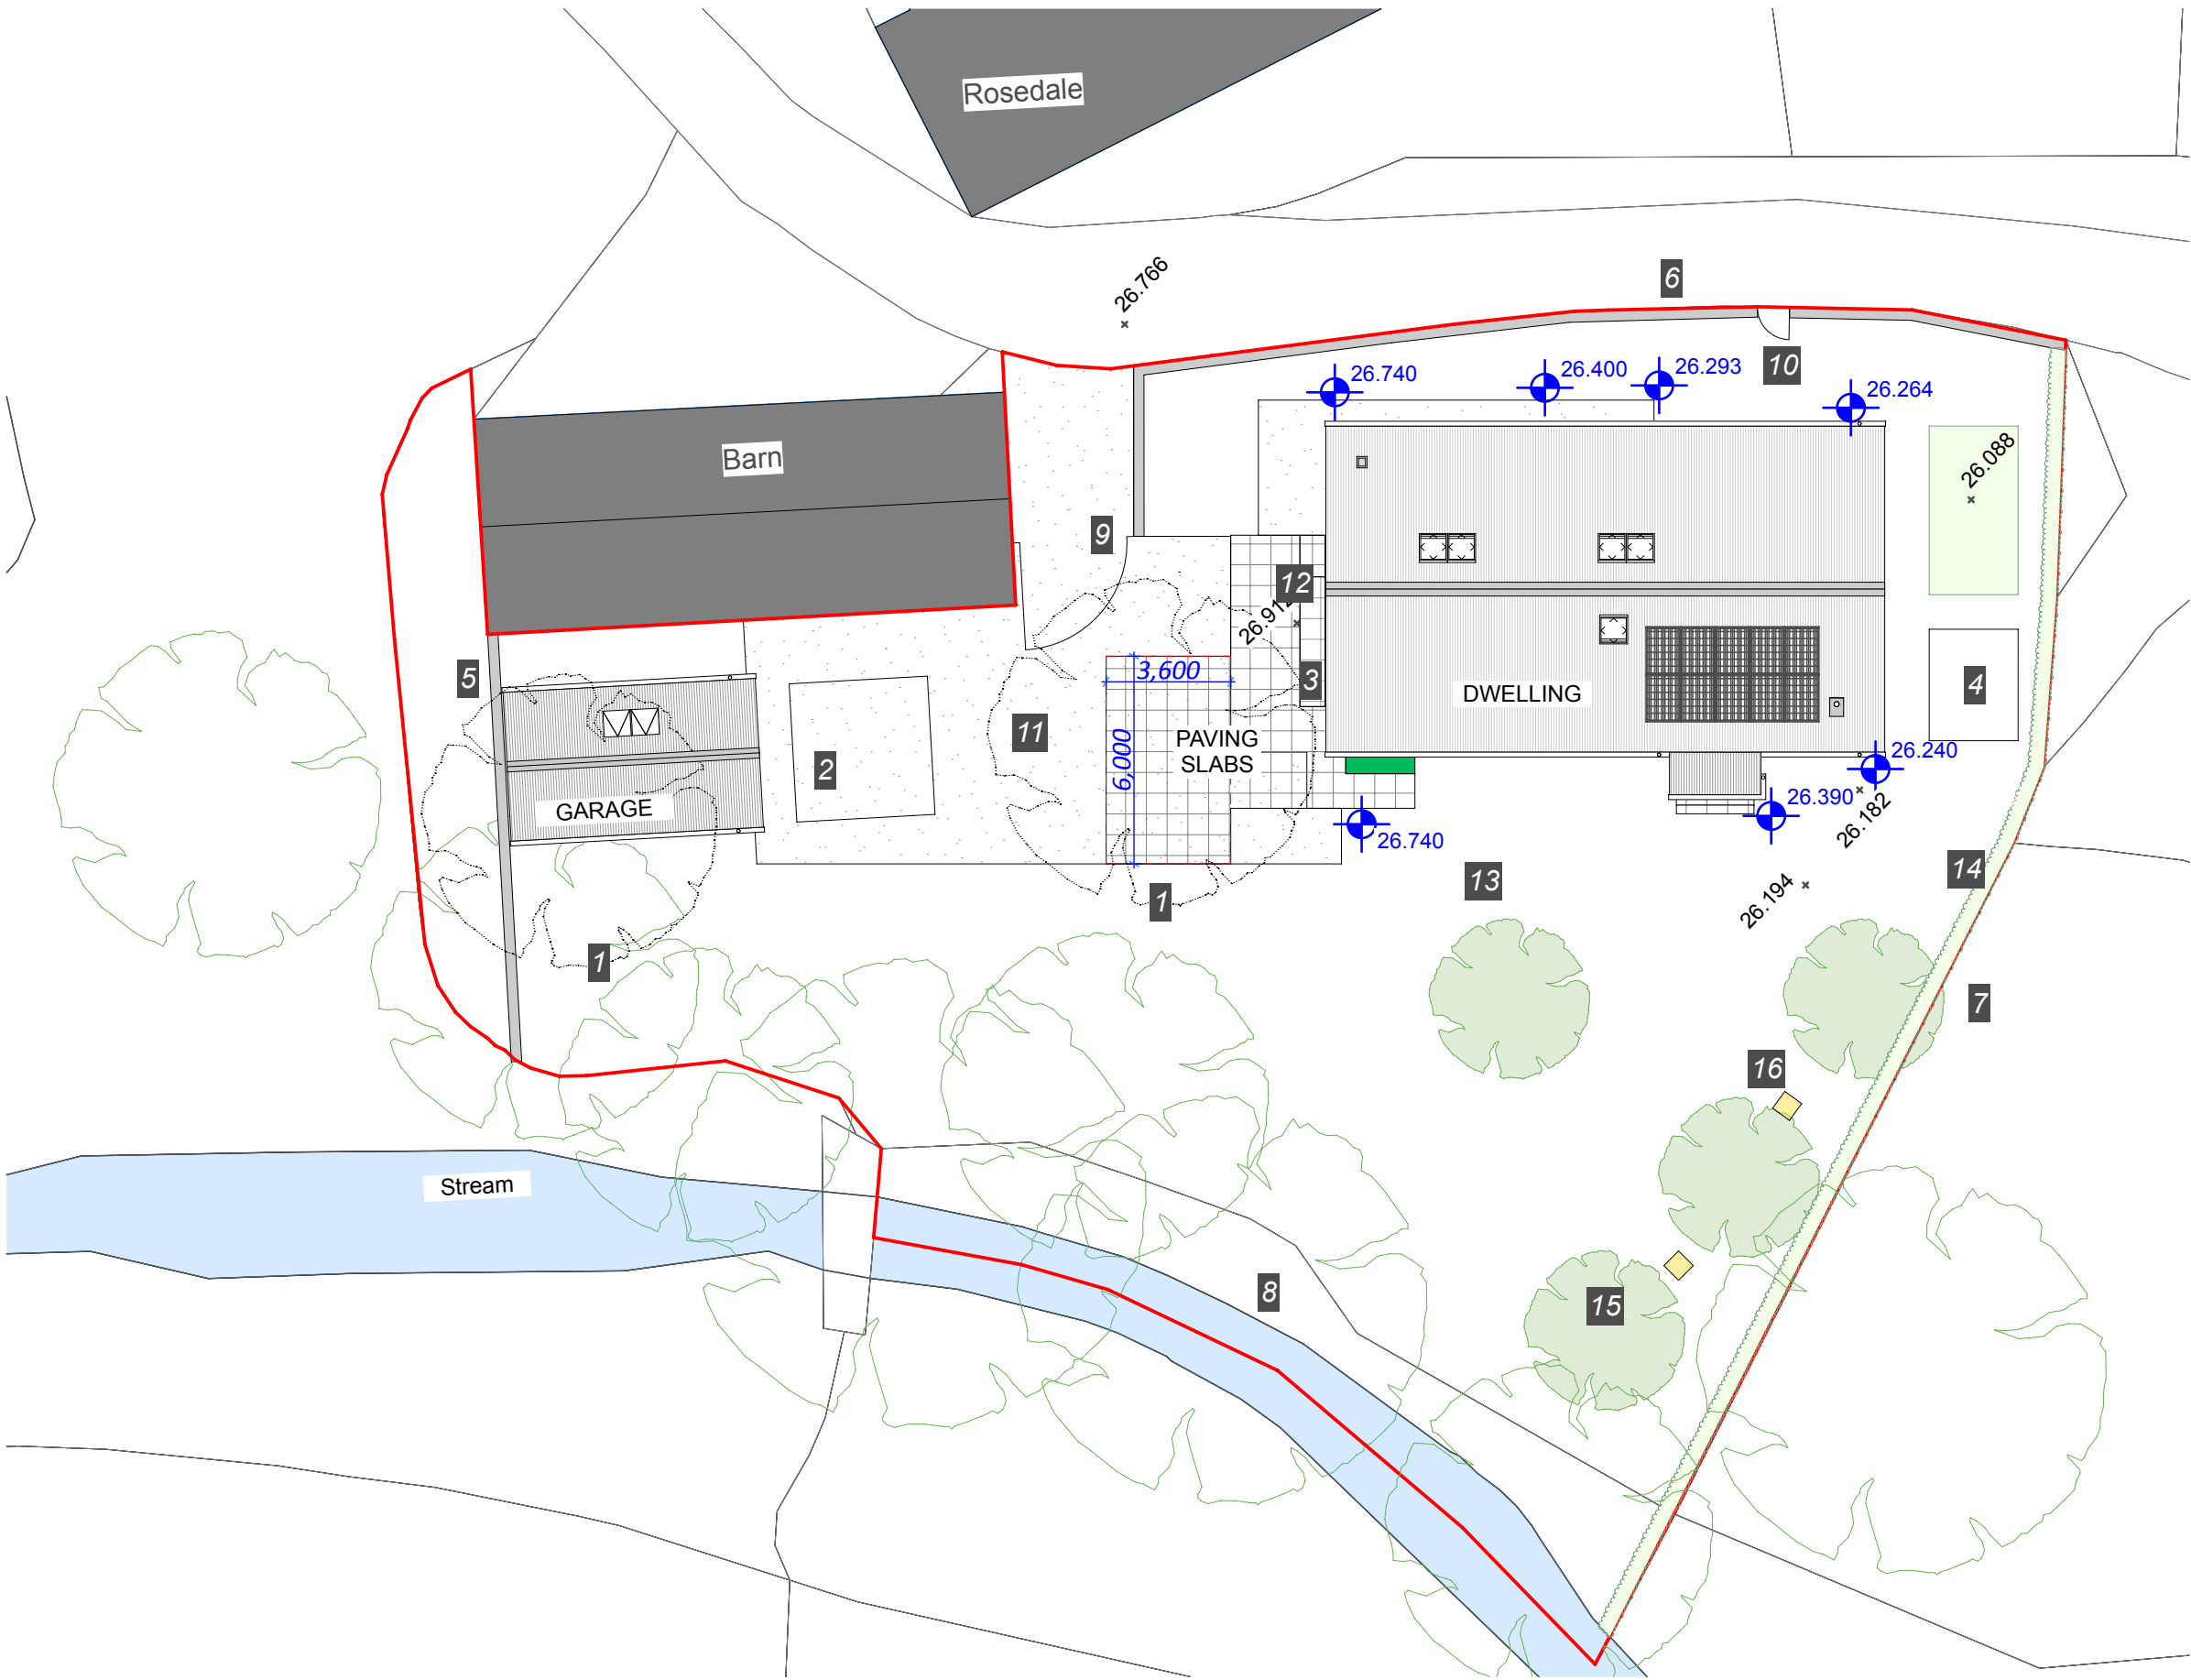

- Materials Key:
- 1) Tree removed
 - 2) Indicative location of temporary accommodation during construction process
 - 3) Waste storage and collection area
 - 4) Greenhouse
 - 5) Existing stone wall to NW boundary repaired and retained
 - 6) New 900mm high stone wall to NE boundary built using stone from previously demolished stone cottage
 - 7) New 900mm high post and mesh fence with native yew hedge to SE boundary
 - 8) New 900mm high post and mesh fence to SW boundary between garden area and burn
 - 9) Curved Heel Planed timber gate to driveway
 - 10) Curved Heel Planed timber pedestrian gate in new stone wall
 - 11) Permeable driveway constructed using MOT Type 1 sub base with gravel chippings over
 - 12) Paving slabs to form accessible route from parking to principal entrance
 - 13) Grassy Lawn
 - 14) Rockery
 - 15) Newly planted fruit trees consisting of plum, pear, apple and cherry varieties
 - 16) Bee hives

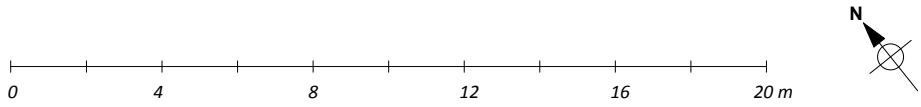

Position and size of trees are indicative only
For the purposes of Planning Approval - Not for Construction



WA wellspring architecture naturally healthy design 29 Furlong Close, Buckfast, Buckfastleigh, TQ11 0ER	This drawing is the property of Wellspring Architecture Ltd. Copyright is reserved by Wellspring Architecture Ltd and the drawing is issued on condition that it is not copied either wholly or in part without the consent in writing of Wellspring Architecture Ltd.	Client Graham Walker Tigh an Uillt Inverae Farm Road, Minard PA32 8YF	Project Tigh an Uillt	Layout Title Landscaping Plan	Drawing Number 23001-4-002	Revision F	Scale@A3 1:200	Drawn by MB	Date 22/07/24	<table><tr><th>Rev</th><th>Date</th><th>Rev</th><th>Date</th><th>Rev</th><th>Date</th><th>Rev</th><th>Date</th></tr><tr><td>A</td><td>23/07/24</td><td>F</td><td>22/07/25</td><td></td><td></td><td></td><td></td></tr><tr><td>B</td><td>25/07/24</td><td></td><td></td><td></td><td></td><td></td><td></td></tr><tr><td>C</td><td>10/02/25</td><td></td><td></td><td></td><td></td><td></td><td></td></tr><tr><td>D</td><td>25/02/25</td><td></td><td></td><td></td><td></td><td></td><td></td></tr><tr><td>E</td><td>22/05/25</td><td></td><td></td><td></td><td></td><td></td><td></td></tr></table>	Rev	Date	Rev	Date	Rev	Date	Rev	Date	A	23/07/24	F	22/07/25					B	25/07/24							C	10/02/25							D	25/02/25							E	22/05/25						
										Rev	Date	Rev	Date	Rev	Date	Rev	Date	
										A	23/07/24	F	22/07/25	
										B	25/07/24	
										C	10/02/25	
										D	25/02/25	
E	22/05/25	