



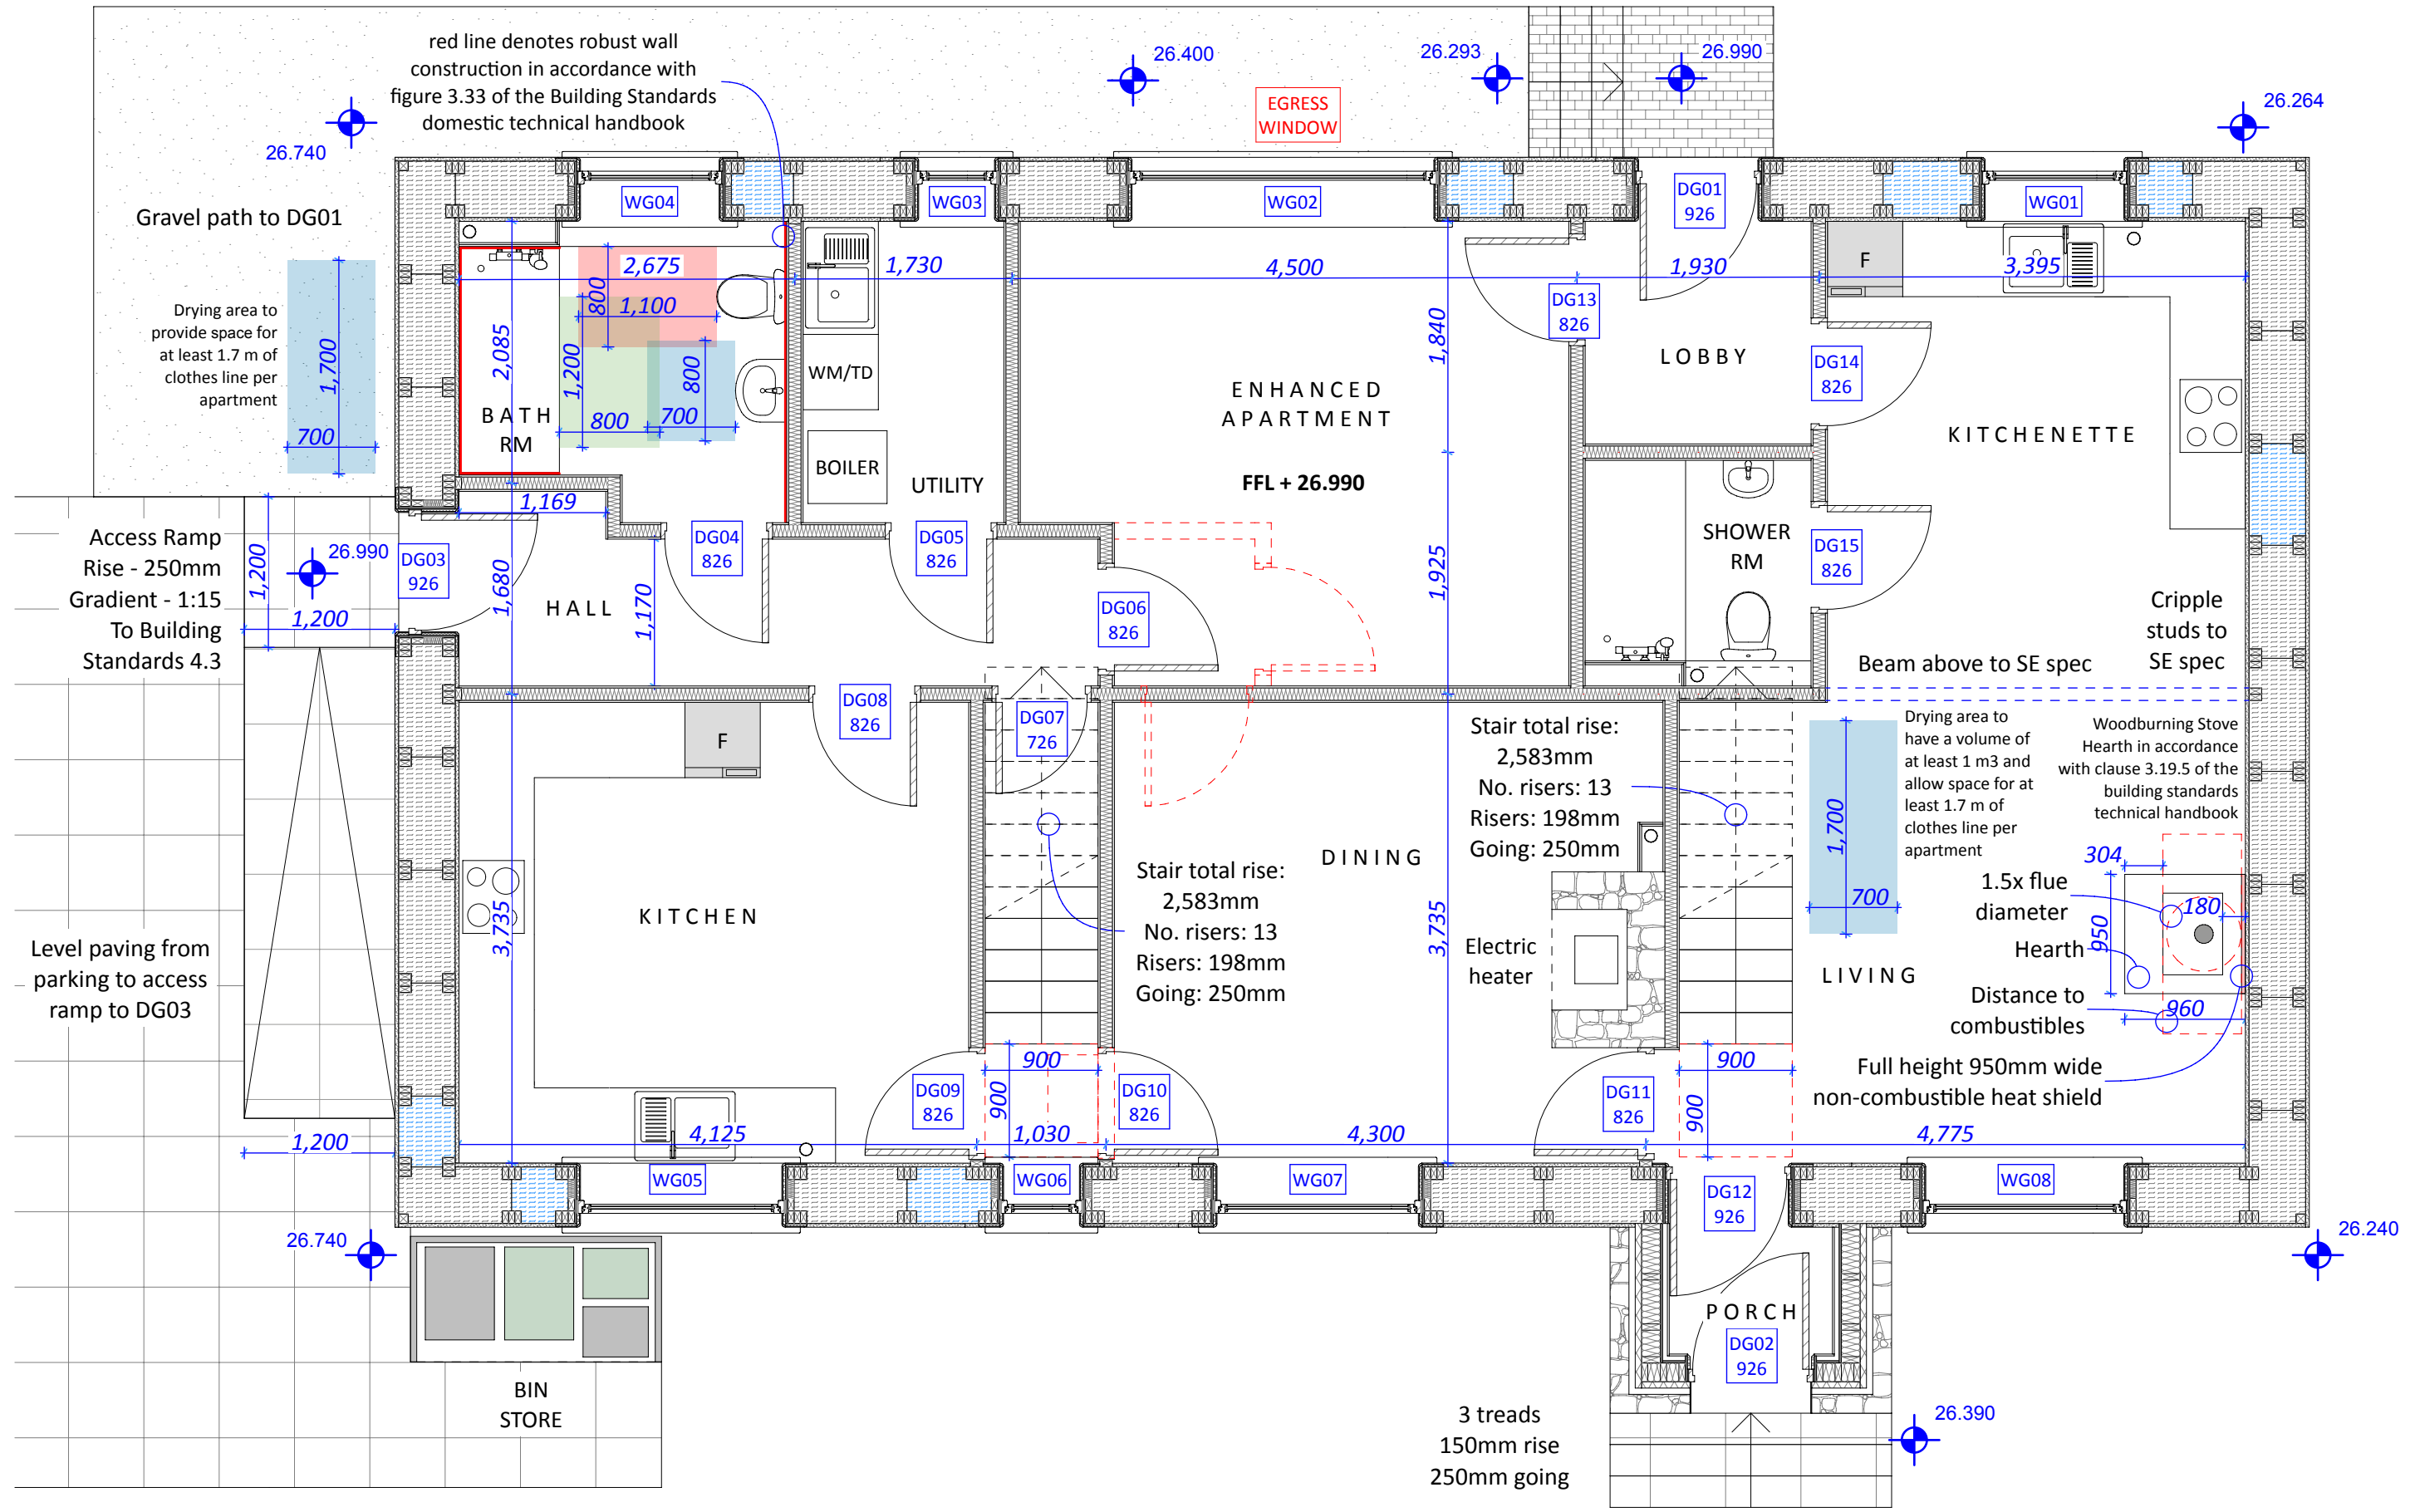

To be read in conjunction with structural drawings from Grossart Associates

All measurements to be checked on site

----- Indicates simple layout alterations that could be made to provide for stairlift if required in future

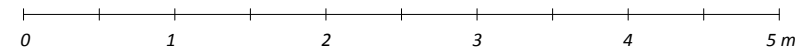

Rev	Date	Rev	Date	Rev	Date	Rev	Date
A	18/06/24	F	25/02/25	K	08/12/25		
B	04/09/24	G	26/02/25				
C	07/10/24	H	30/04/25				
D	10/02/25	I	22/05/25				
E	14/02/25	J	22/07/25				