


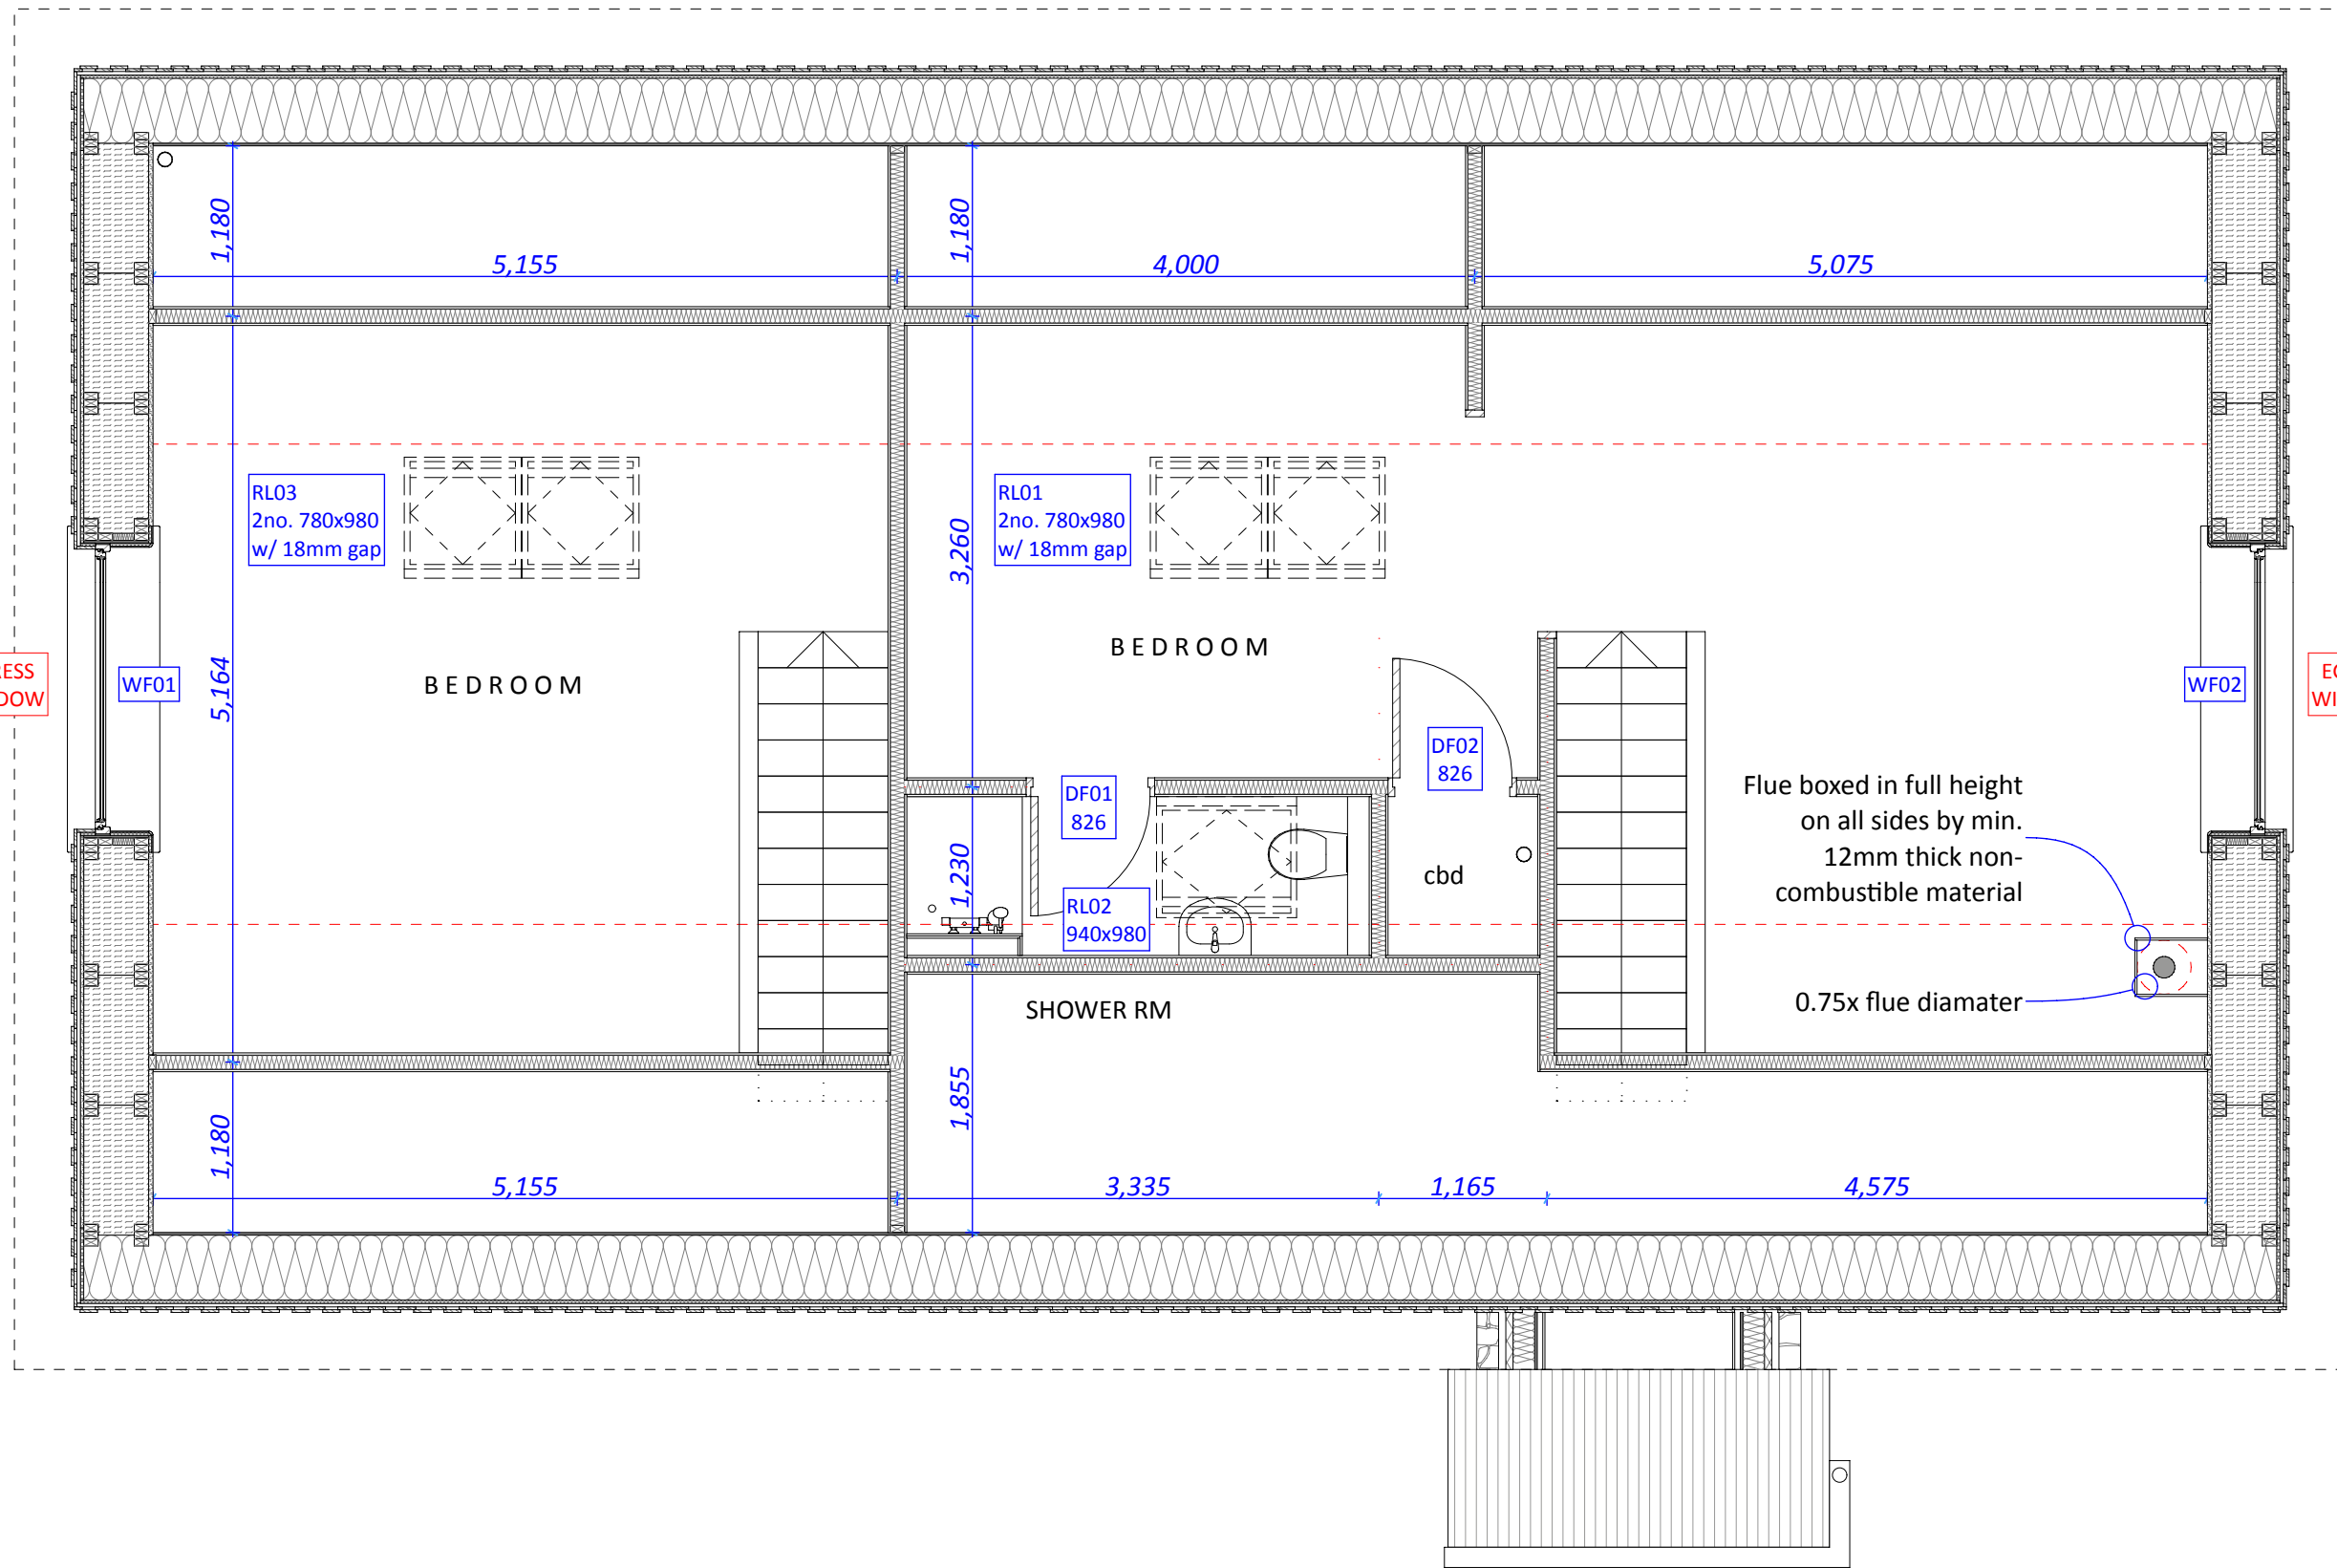

To be read in conjunction with structural drawings from Grossart Associates

All measurements to be checked on site